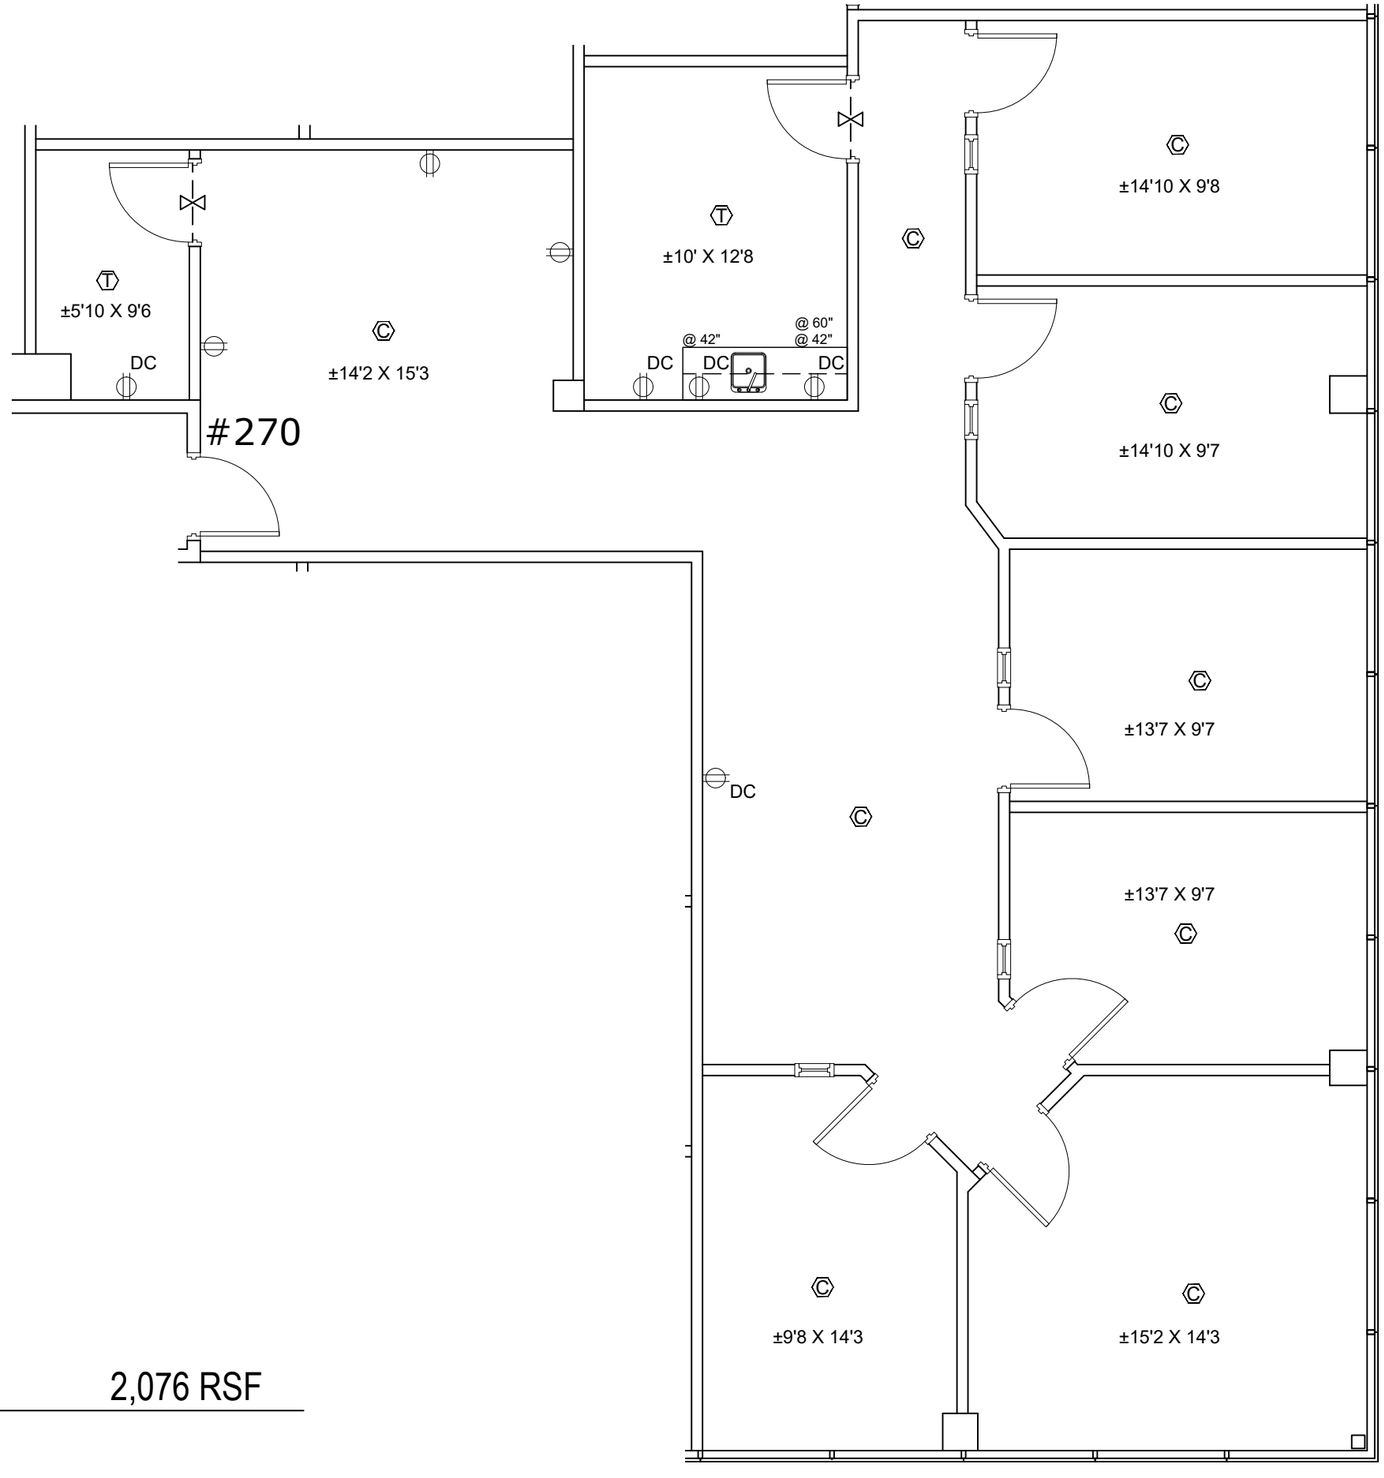

Legend:

WILLOW TRAIL PARKWAY

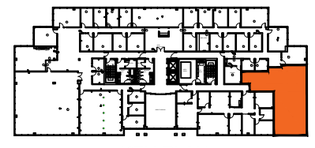

INDIAN TRAIL ROAD

KEY PLAN

no.	issue	date

Title: FLOOR PLAN

Scale: N.T.S.

Drawn By:

Date:

Project Name and Location:
1770 INDIAN TRAIL RD
NORCROSS, GEORGIA

Suite/Room #
#270

OLYMBEC USA
2400 Herodian Way,
Suite 200
Smyrna,GA, 30080
Tel: 1-888-OLYMBEC
WWW.OLYMBEC.COM

SUITE: #270 2,076 RSF

SCALE: N.T.S.
(11"x17")

*Note That All Dimensions Are Approximate and subject to change without notice