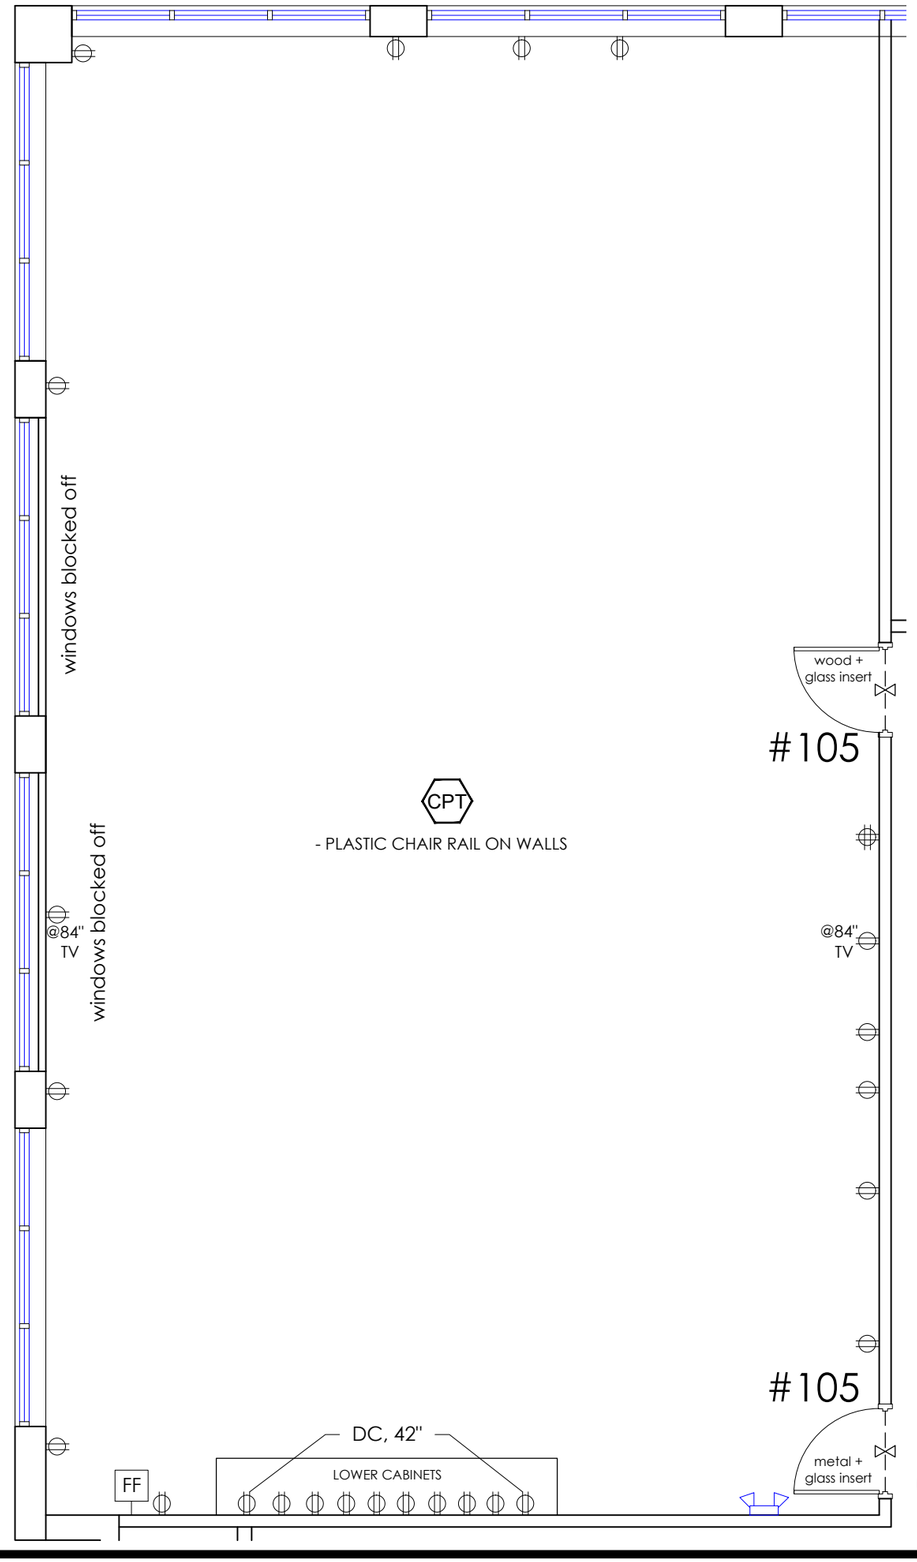

*Note That All Dimensions Are Approximate and subject to change without notice

Suite # 105

SCALE: 3/16" = 1'-0"
(11"x17")

1,807 RSF

Legend:

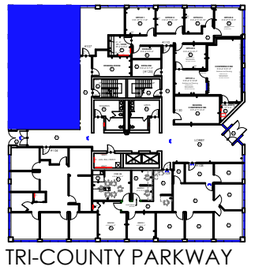

TRI-COUNTY PARKWAY
KEY PLAN

no.	issue	date

Title:
GROUND FLOOR PLAN

Scale: N.T.S.
Drawn By:
Date:
Project Name and Location:
130 TRI-COUNTY PKWY
CINCINNATI, OHIO
Suite/Room #
105

OLYMBEC USA
1012 East Brooks Road
Memphis,TN 38116
Tel: 1-888-OLYMBEC
WWW.OLYMBEC.COM